SURVEY NOTES

SHEET 1 OF 2 SHEETS

Registered Number

SP144173

CROSS REFERENCE PLAN NUMBERS USED AS PART OF THIS SURVEY

DESCRIBE BY REPORT THE EVIDENCE USED TO DETERMINE BOUNDARIES

SURVEY CERTIFICATE

I, Nicholas Griggs of 295 Elizabeth St Hobt.

in Tasmania a registered surveyor HEREBY CERTIFY that:

(a) this survey is based upon the best evidence that the nature of the case admits

(b) the survey notes have been truly compiled from surveys made by me or made under my supervision; and

(c) this survey and accompanying survey notes comply with the relevant legislation affecting surveys and are correct for the purpose required.

Signature

Date 6 / 1 / 04

Surveyors Reference: 1623

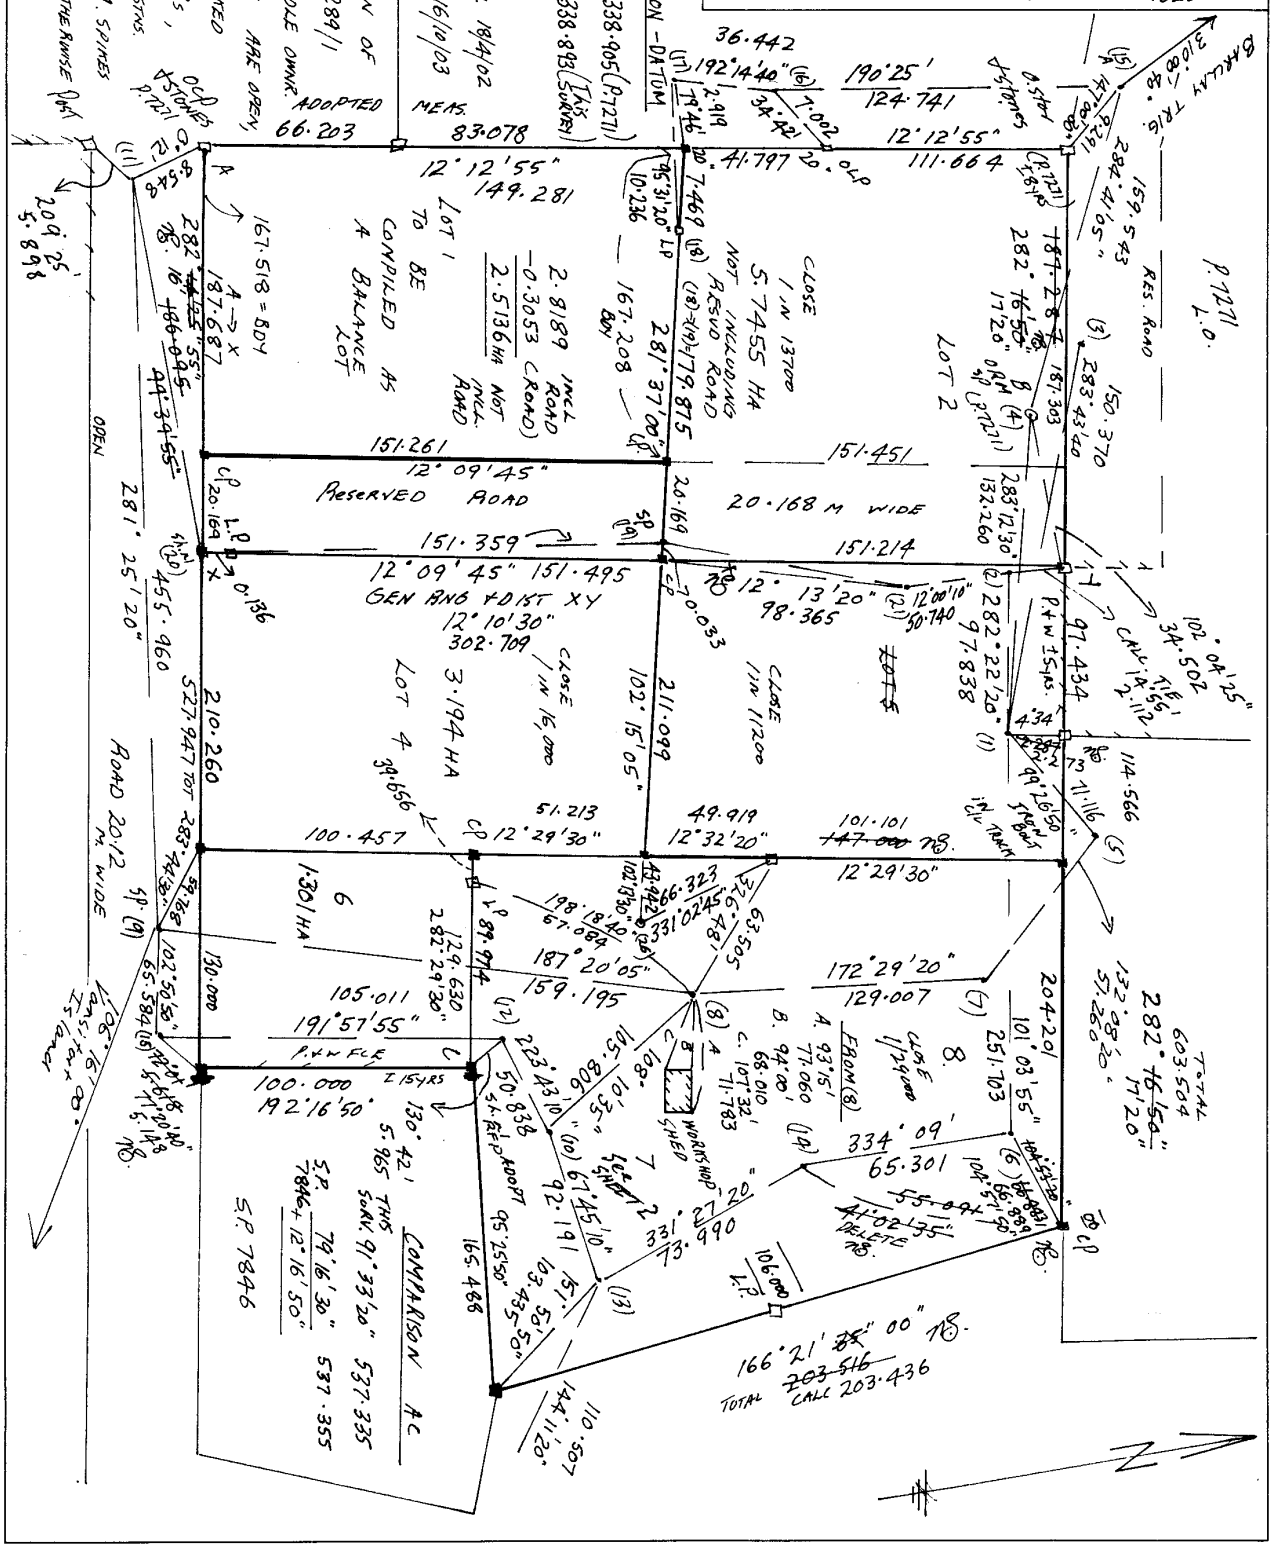
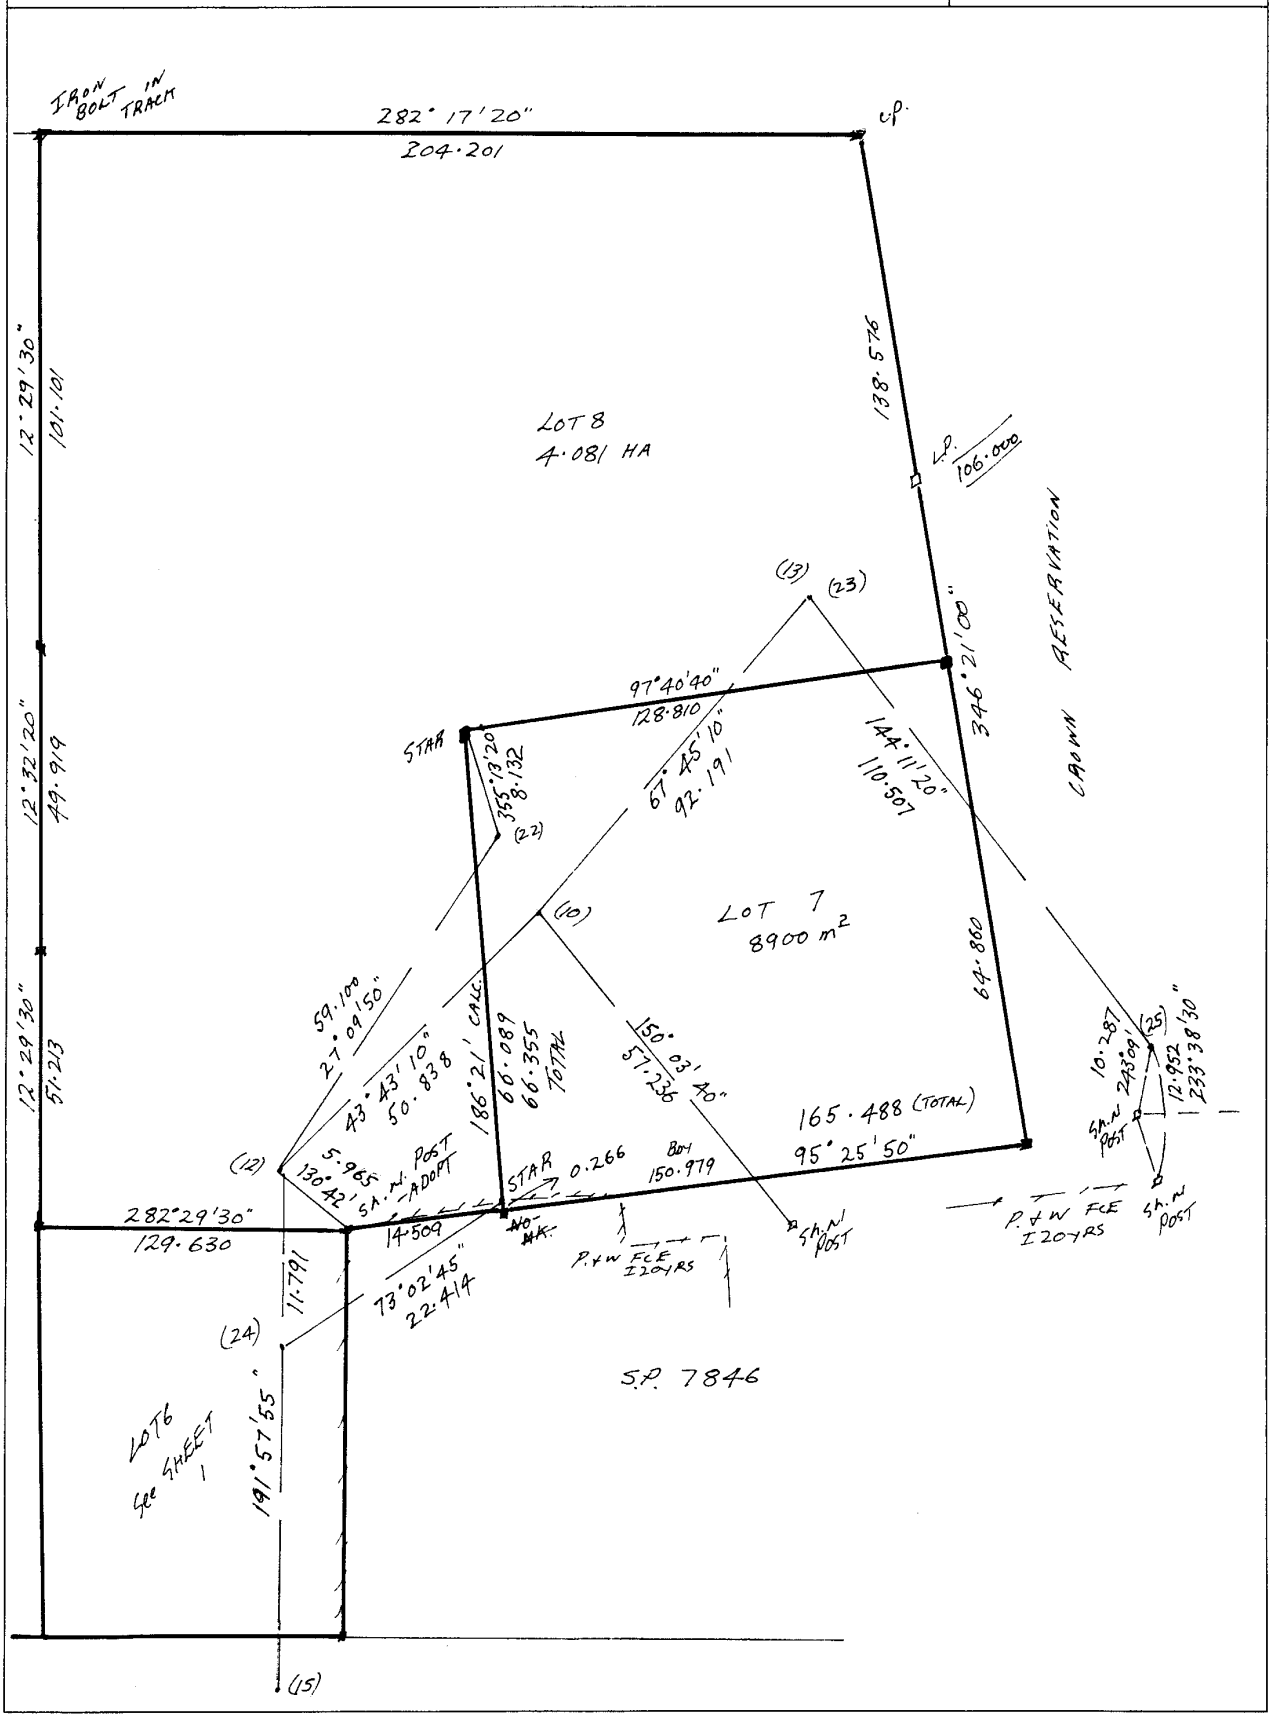
SURVEY NOTES SHEET 2 OF 2 SHEETS LENGTHS IN METRES	DELETE AS APPLICABLE	PLAN OF SURVEY ANNEXURE SHEET SHEET 1 OF SHEETS SCALE 1:	Registered Number SP 144173